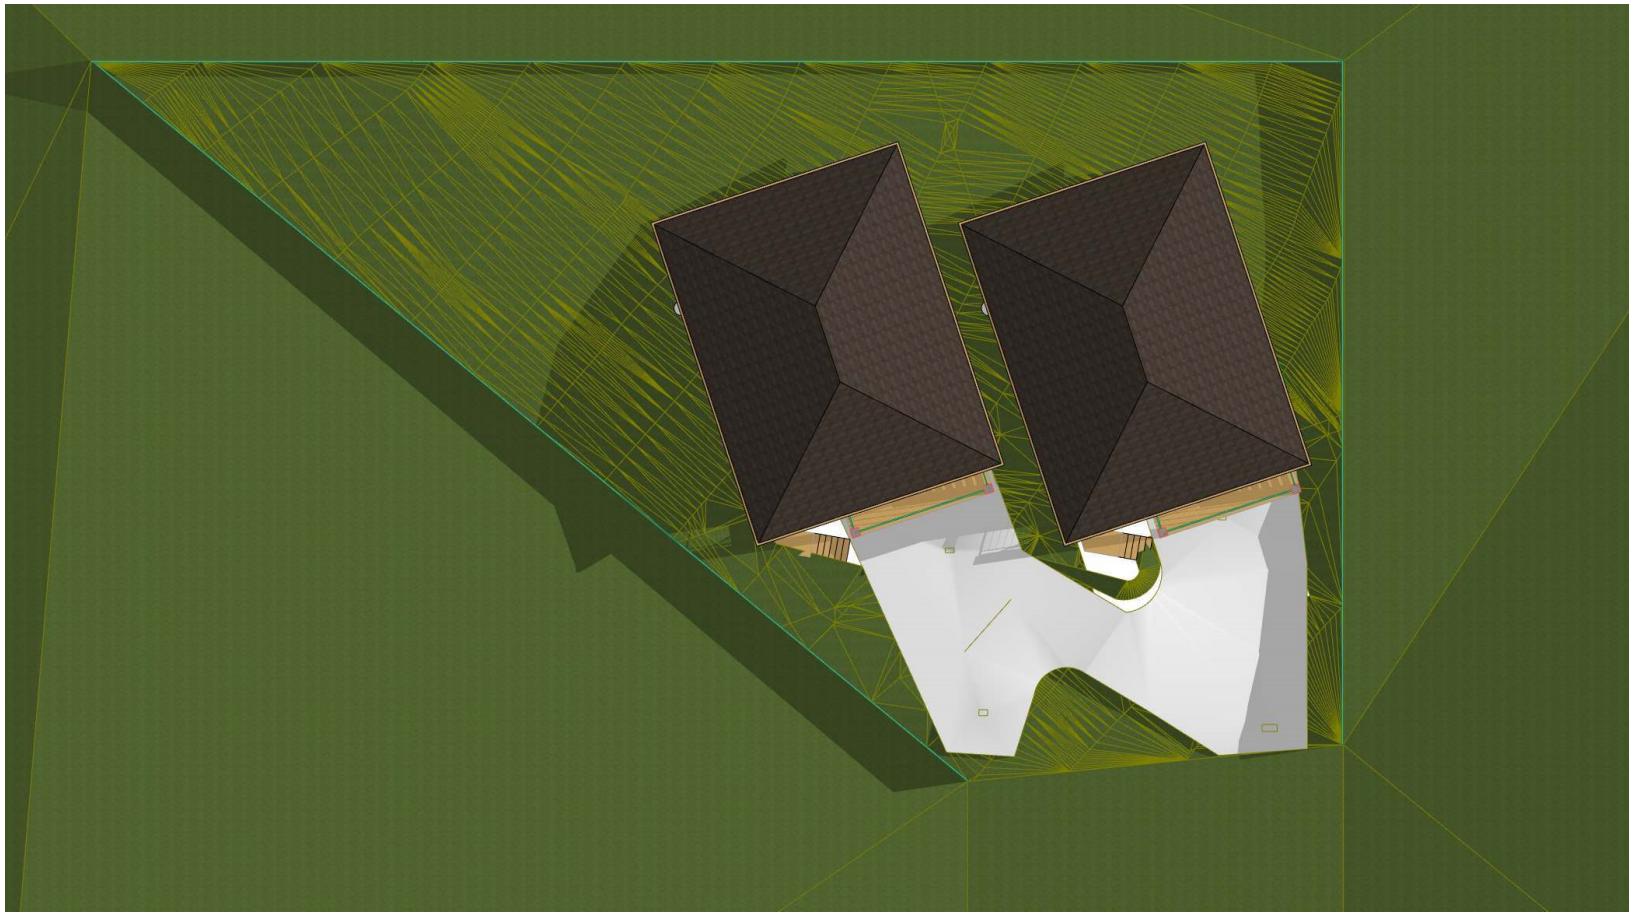

dale@douglasdesignanddrafting.com
DOUGLAS DESIGN & DRAFTING PTY LTD
PH 0437 00 33 02
Acc No. CC7092
ABN 56 614 751 521

© This drawing is the sole property of Douglas Design and Drafting Pty Ltd and may not be used in part or whole without written consent.

Revision

Project: Proposed Unit Development
Address: Lot 43, No.10, Cartiere Place, Newstead TAS 7250,
Client: SRK Developments Pty Ltd

Scale: NTS
Date: 20/11/2018
Issue: PLANNING

Layout: 9.00 am
Shadow Diagram - 21st June
Drawing No. 180803

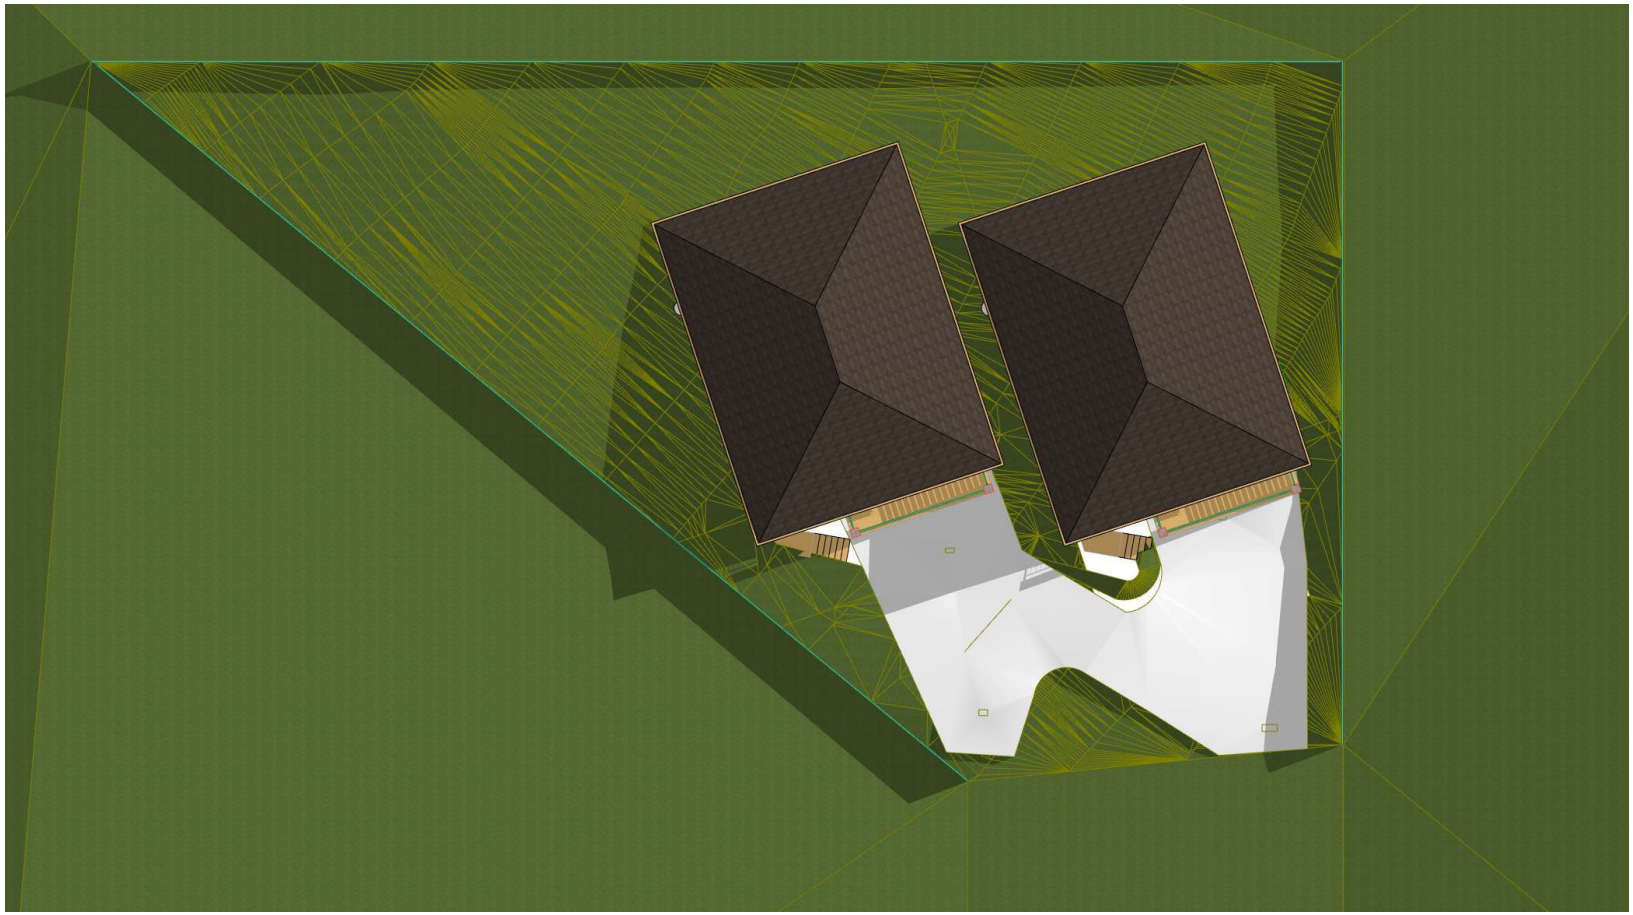

dale@douglasdesignanddrafting.com
DOUGLAS DESIGN & DRAFTING PTY LTD
PH 0437 00 33 02
Acc No. CC7092
ABN 56 614 751 521

© This drawing is the sole property of Douglas Design and Drafting Pty Ltd and may not be used in part or whole without written consent.

Revision

Project: Proposed Unit Development
Address: Lot 43, No.10, Cartiere Place, Newstead TAS 7250,
Client: SRK Developments Pty Ltd

Scale: NTS
Date: 20/11/2018
Issue: PLANNING

Layout: 10.00 am
Shadow Diagram - 21st June
Drawing No. 180803

Document Set ID: 3935640
Version: 1, Version Date: 23/11/2018

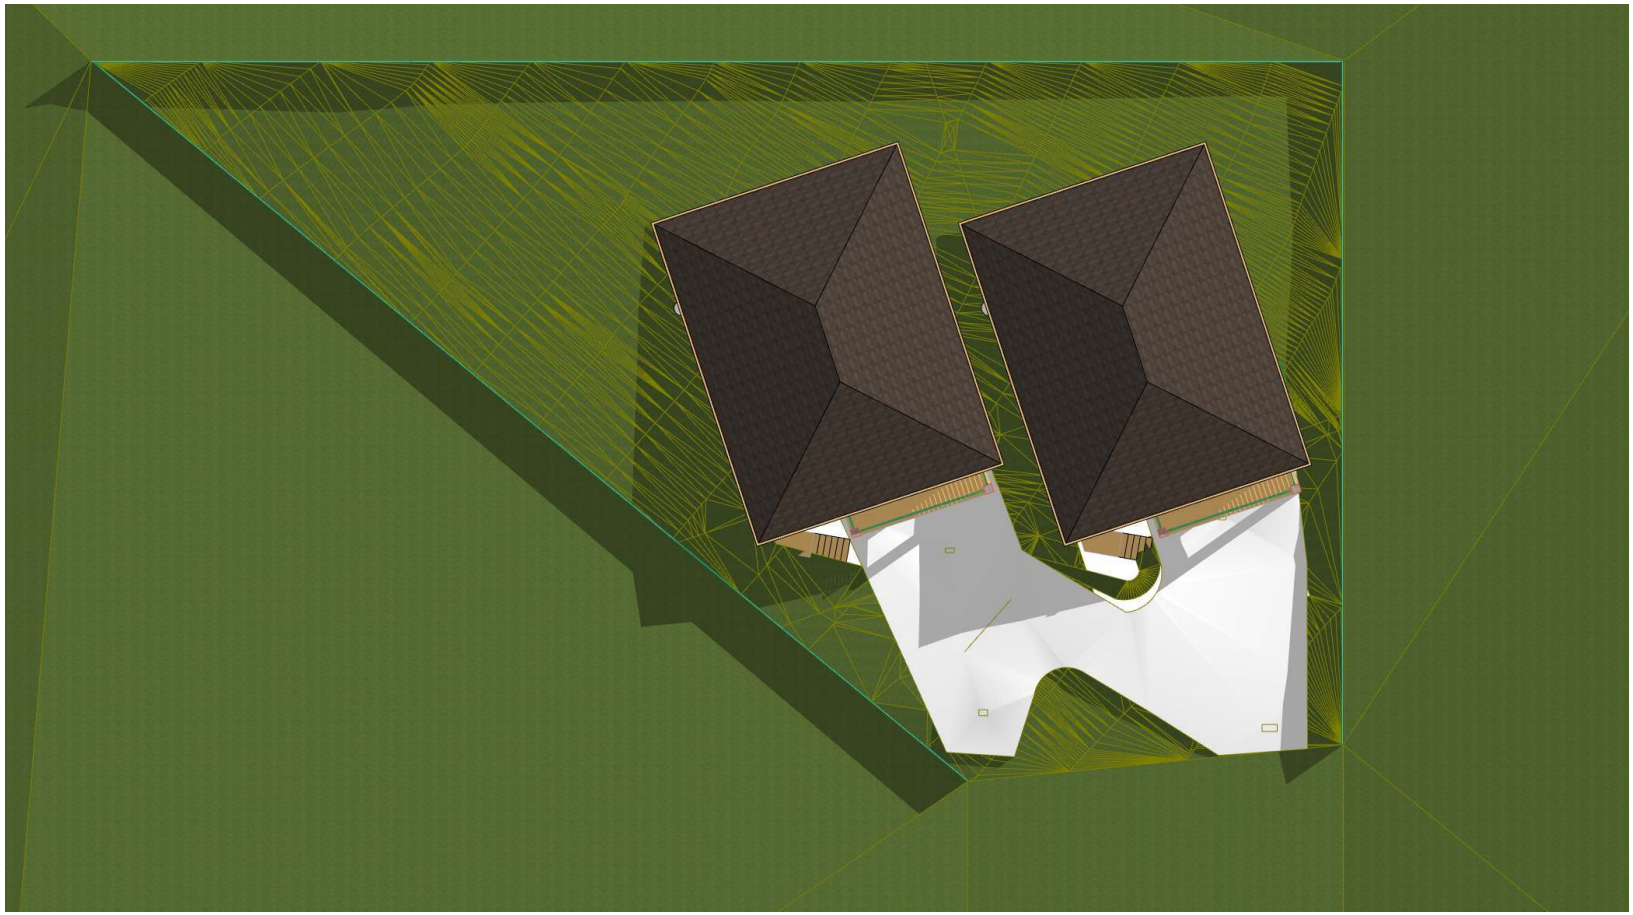

dale@douglasdesignanddrafting.com	Revision	Project	Proposed Unit Development Lot 43, No.10, Cartiere Place, Newstead TAS 7250,	Scale	NTS	Layout	11.00 am
DOUGLAS DESIGN & DRAFTING PTY LTD PH 0437 00 33 02		Address		Date	20/11/2018		Shadow Diagram - 21st June
Acc No. CC7092 ABN 56 614 751 521		Client	SRK Developments Pty Ltd	Issue	PLANNING	Drawing No.	180803

© This drawing is the sole property of Douglas Design and Drafting Pty Ltd and may not be used in part or whole without written consent.

Document Set ID: 3935640
Version: 1, Version Date: 23/11/2018

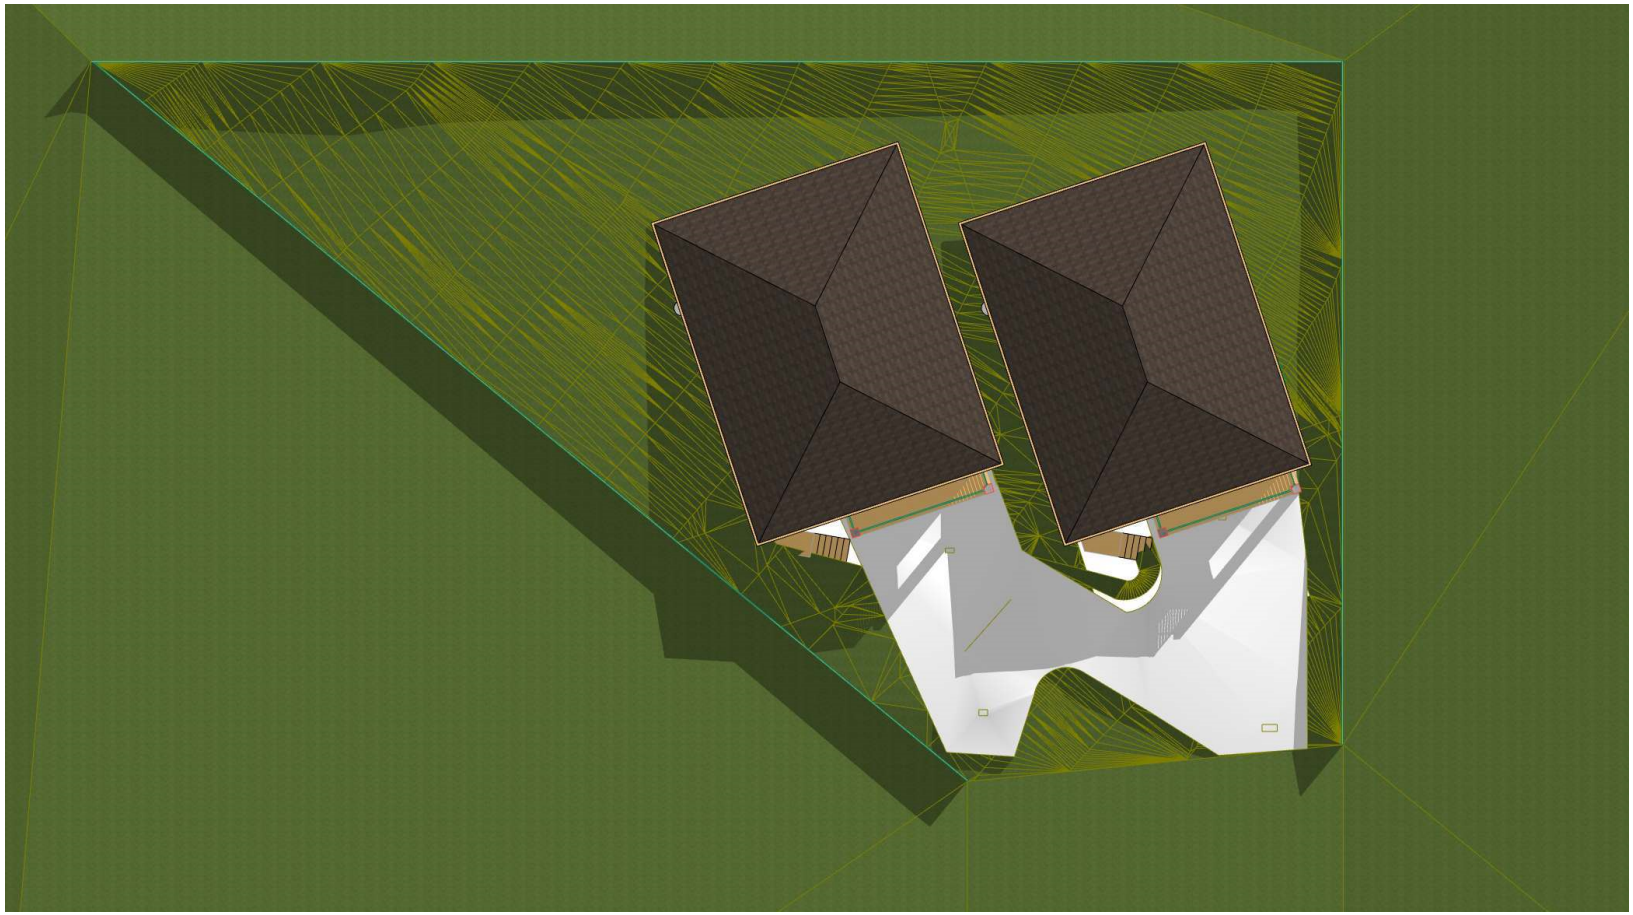

dale@douglasdesignanddrafting.com	Revision	Project	Proposed Unit Development Lot 43, No.10, Cartiere Place, Newstead TAS 7250,	Scale	NTS	Layout	12.00 pm
DOUGLAS DESIGN & DRAFTING PTY LTD PH 0437 00 33 02		Address		Date	20/11/2018	Shadow Diagram - 21st June	
Acc No. CC7092 ABN 56 614 751 521		Client	SRK Developments Pty Ltd	Issue	PLANNING	Drawing No.	180803

© This drawing is the sole property of Douglas Design and Drafting Pty Ltd and may not be used in part or whole without written consent.

Document Set ID: 3935640
Version: 1, Version Date: 23/11/2018

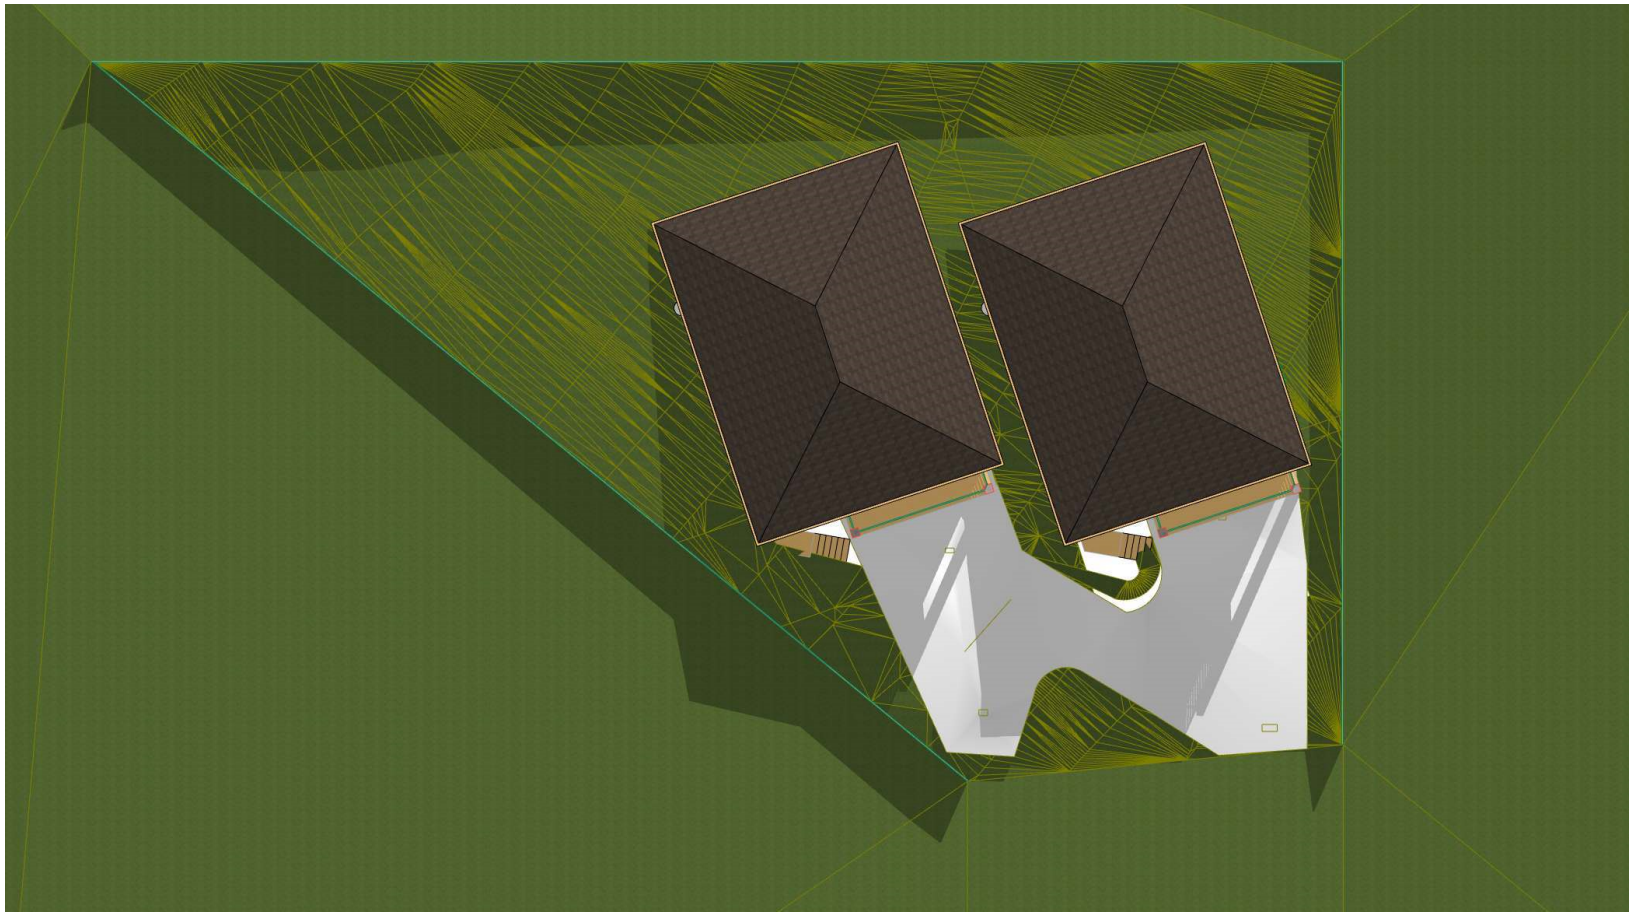

dale@douglasdesignanddrafting.com	Revision	Project	Proposed Unit Development Lot 43, No.10, Cartiere Place, Newstead TAS 7250,	Scale	NTS	Layout	1.00 pm
DOUGLAS DESIGN & DRAFTING PTY LTD PH 0437 00 33 02		Address		Date	20/11/2018		Shadow Diagram - 21st June
Acc No. CC7092 ABN 56 614 751 521		Client	SRK Developments Pty Ltd	Issue	PLANNING	Drawing No.	180803

© This drawing is the sole property of Douglas Design and Drafting Pty Ltd and may not be used in part or whole without written consent.

Document Set ID: 3935640
Version: 1, Version Date: 23/11/2018

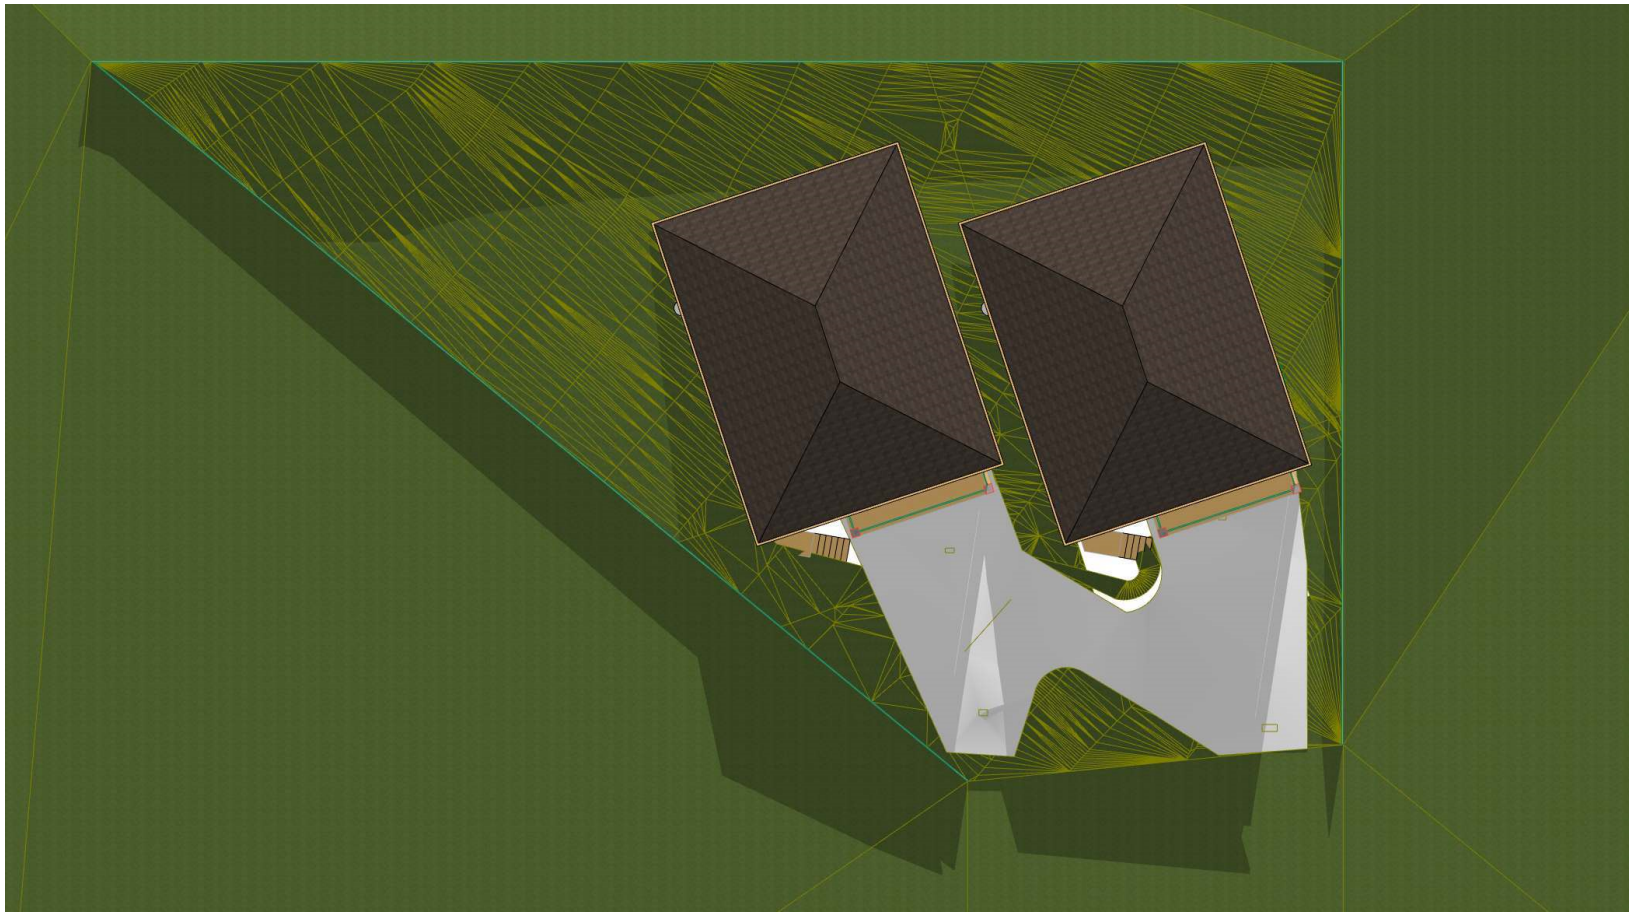

dale@douglasdesignanddrafting.com	Revision	Project	Proposed Unit Development Lot 43, No.10, Cartiere Place, Newstead TAS 7250,	Scale	NTS	Layout	2.00 pm
DOUGLAS DESIGN & DRAFTING PTY LTD PH 0437 00 33 02		Address		Date	20/11/2018	Shadow Diagram - 21st June	
Acc No. CC7092 ABN 56 614 751 521		Client	SRK Developments Pty Ltd	Issue	PLANNING	Drawing No.	180803

© This drawing is the sole property of Douglas Design and Drafting Pty Ltd and may not be used in part or whole without written consent.

Document Set ID: 3935640
Version: 1, Version Date: 23/11/2018

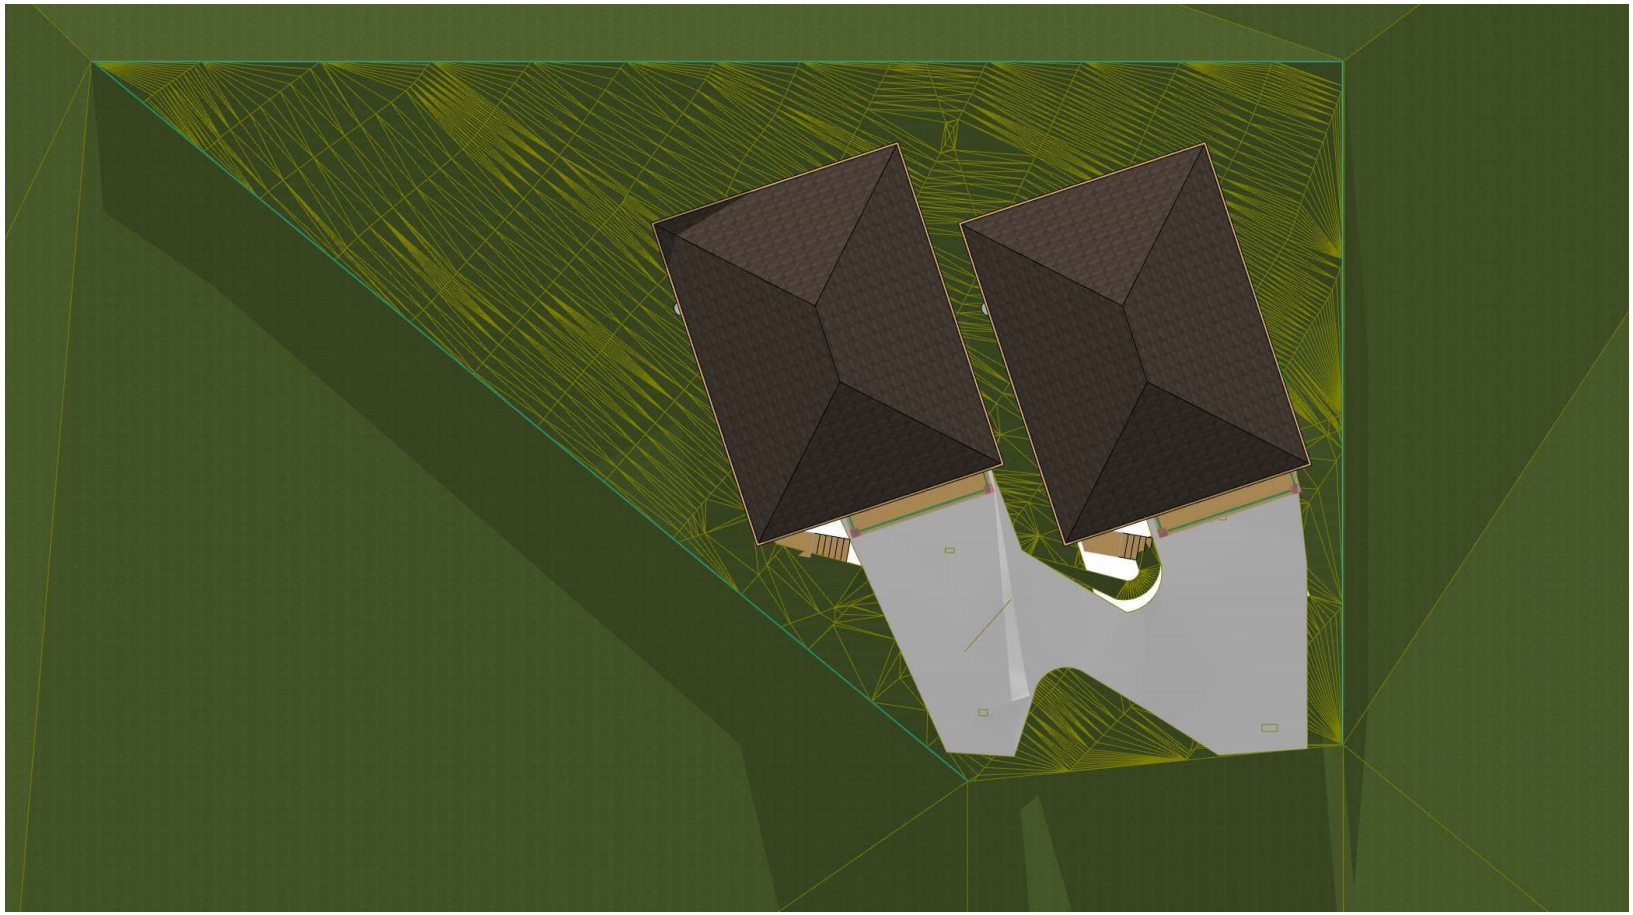

dale@douglasdesignanddrafting.com
DOUGLAS DESIGN & DRAFTING PTY LTD
PH 0437 00 33 02
Acc No. CC7092
ABN 56 614 751 521

© This drawing is the sole property of Douglas Design and Drafting Pty Ltd and may not be used in part or whole without written consent.

Revision

Project: Proposed Unit Development
Address: Lot 43, No.10, Cartiere Place, Newstead TAS 7250,
Client: SRK Developments Pty Ltd

Scale: NTS
Date: 20/11/2018
Issue: PLANNING

Layout: 3.00 pm
Shadow Diagram - 21st June
Drawing No. 180803

Document Set ID: 3935640
Version: 1, Version Date: 23/11/2018

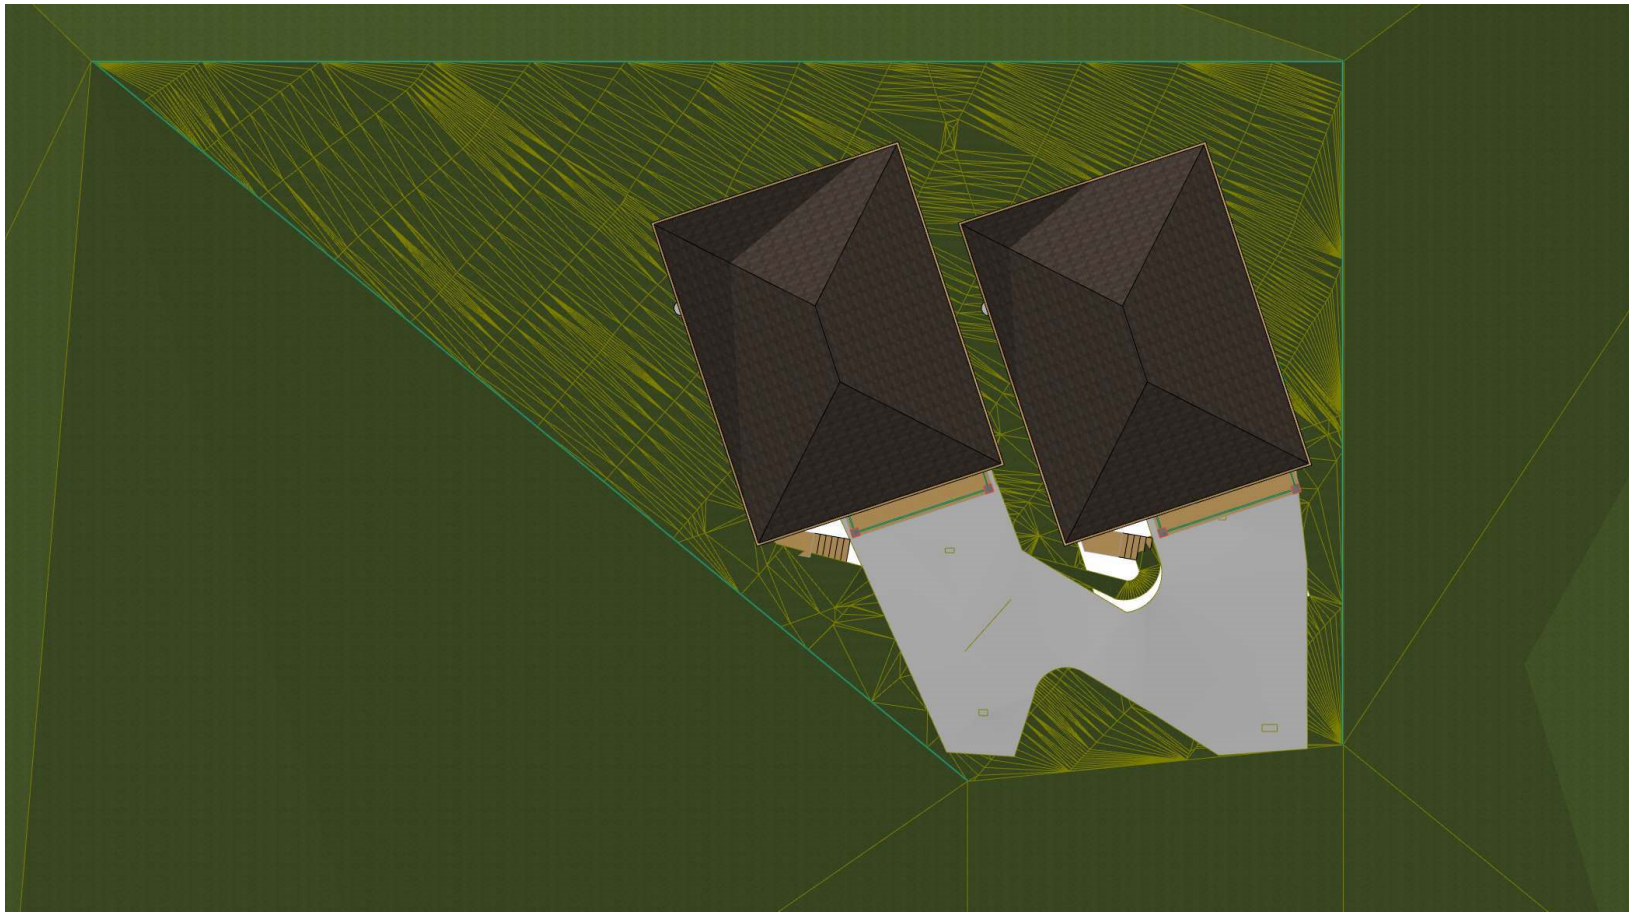

dale@douglasdesignanddrafting.com	Revision	Project	Proposed Unit Development	Scale	NTS	Layout	4.00 pm
DOUGLAS DESIGN & DRAFTING PTY LTD	PH 0437 00 33 02	Address	Lot 43, No.10, Cartiere Place, Newstead TAS 7250,	Date	20/11/2018		Shadow Diagram - 21st June
	Acc No. CC7092 ABN 56 614 751 521	Client	SRK Developments Pty Ltd	Issue	PLANNING	Drawing No.	180803

© This drawing is the sole property of Douglas Design and Drafting Pty Ltd and may not be used in part or whole without written consent.

Document Set ID: 3935640
Version: 1, Version Date: 23/11/2018